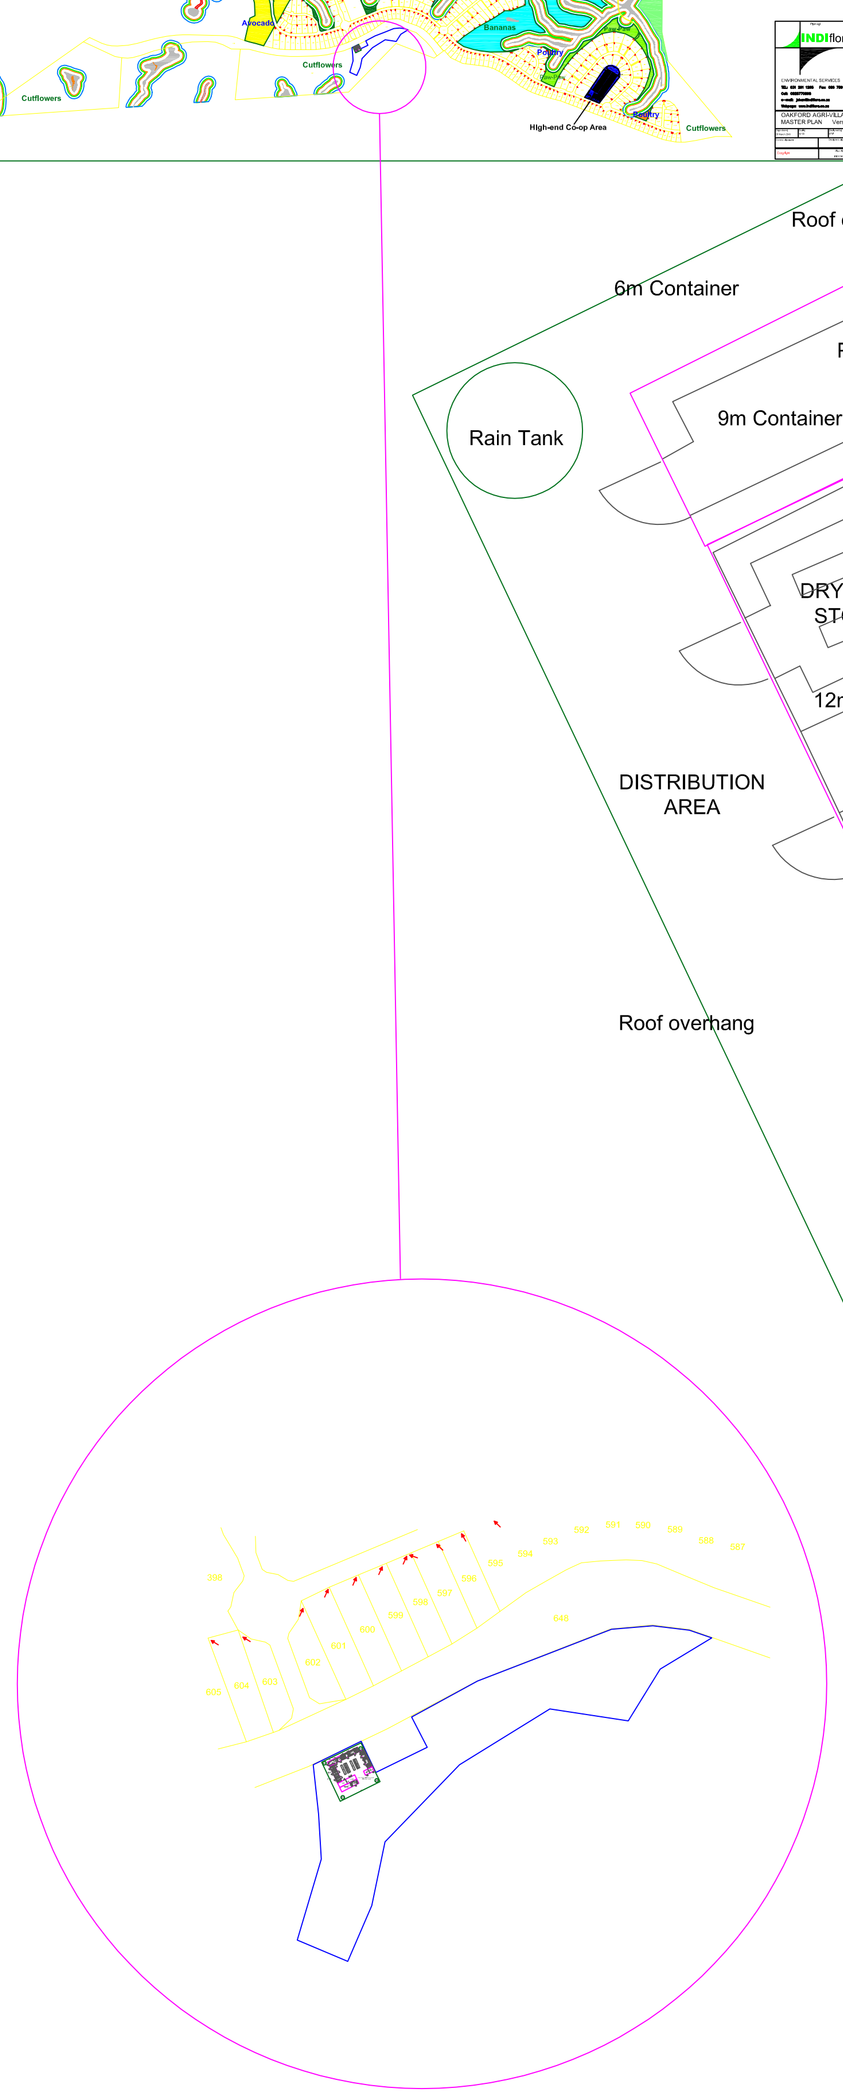

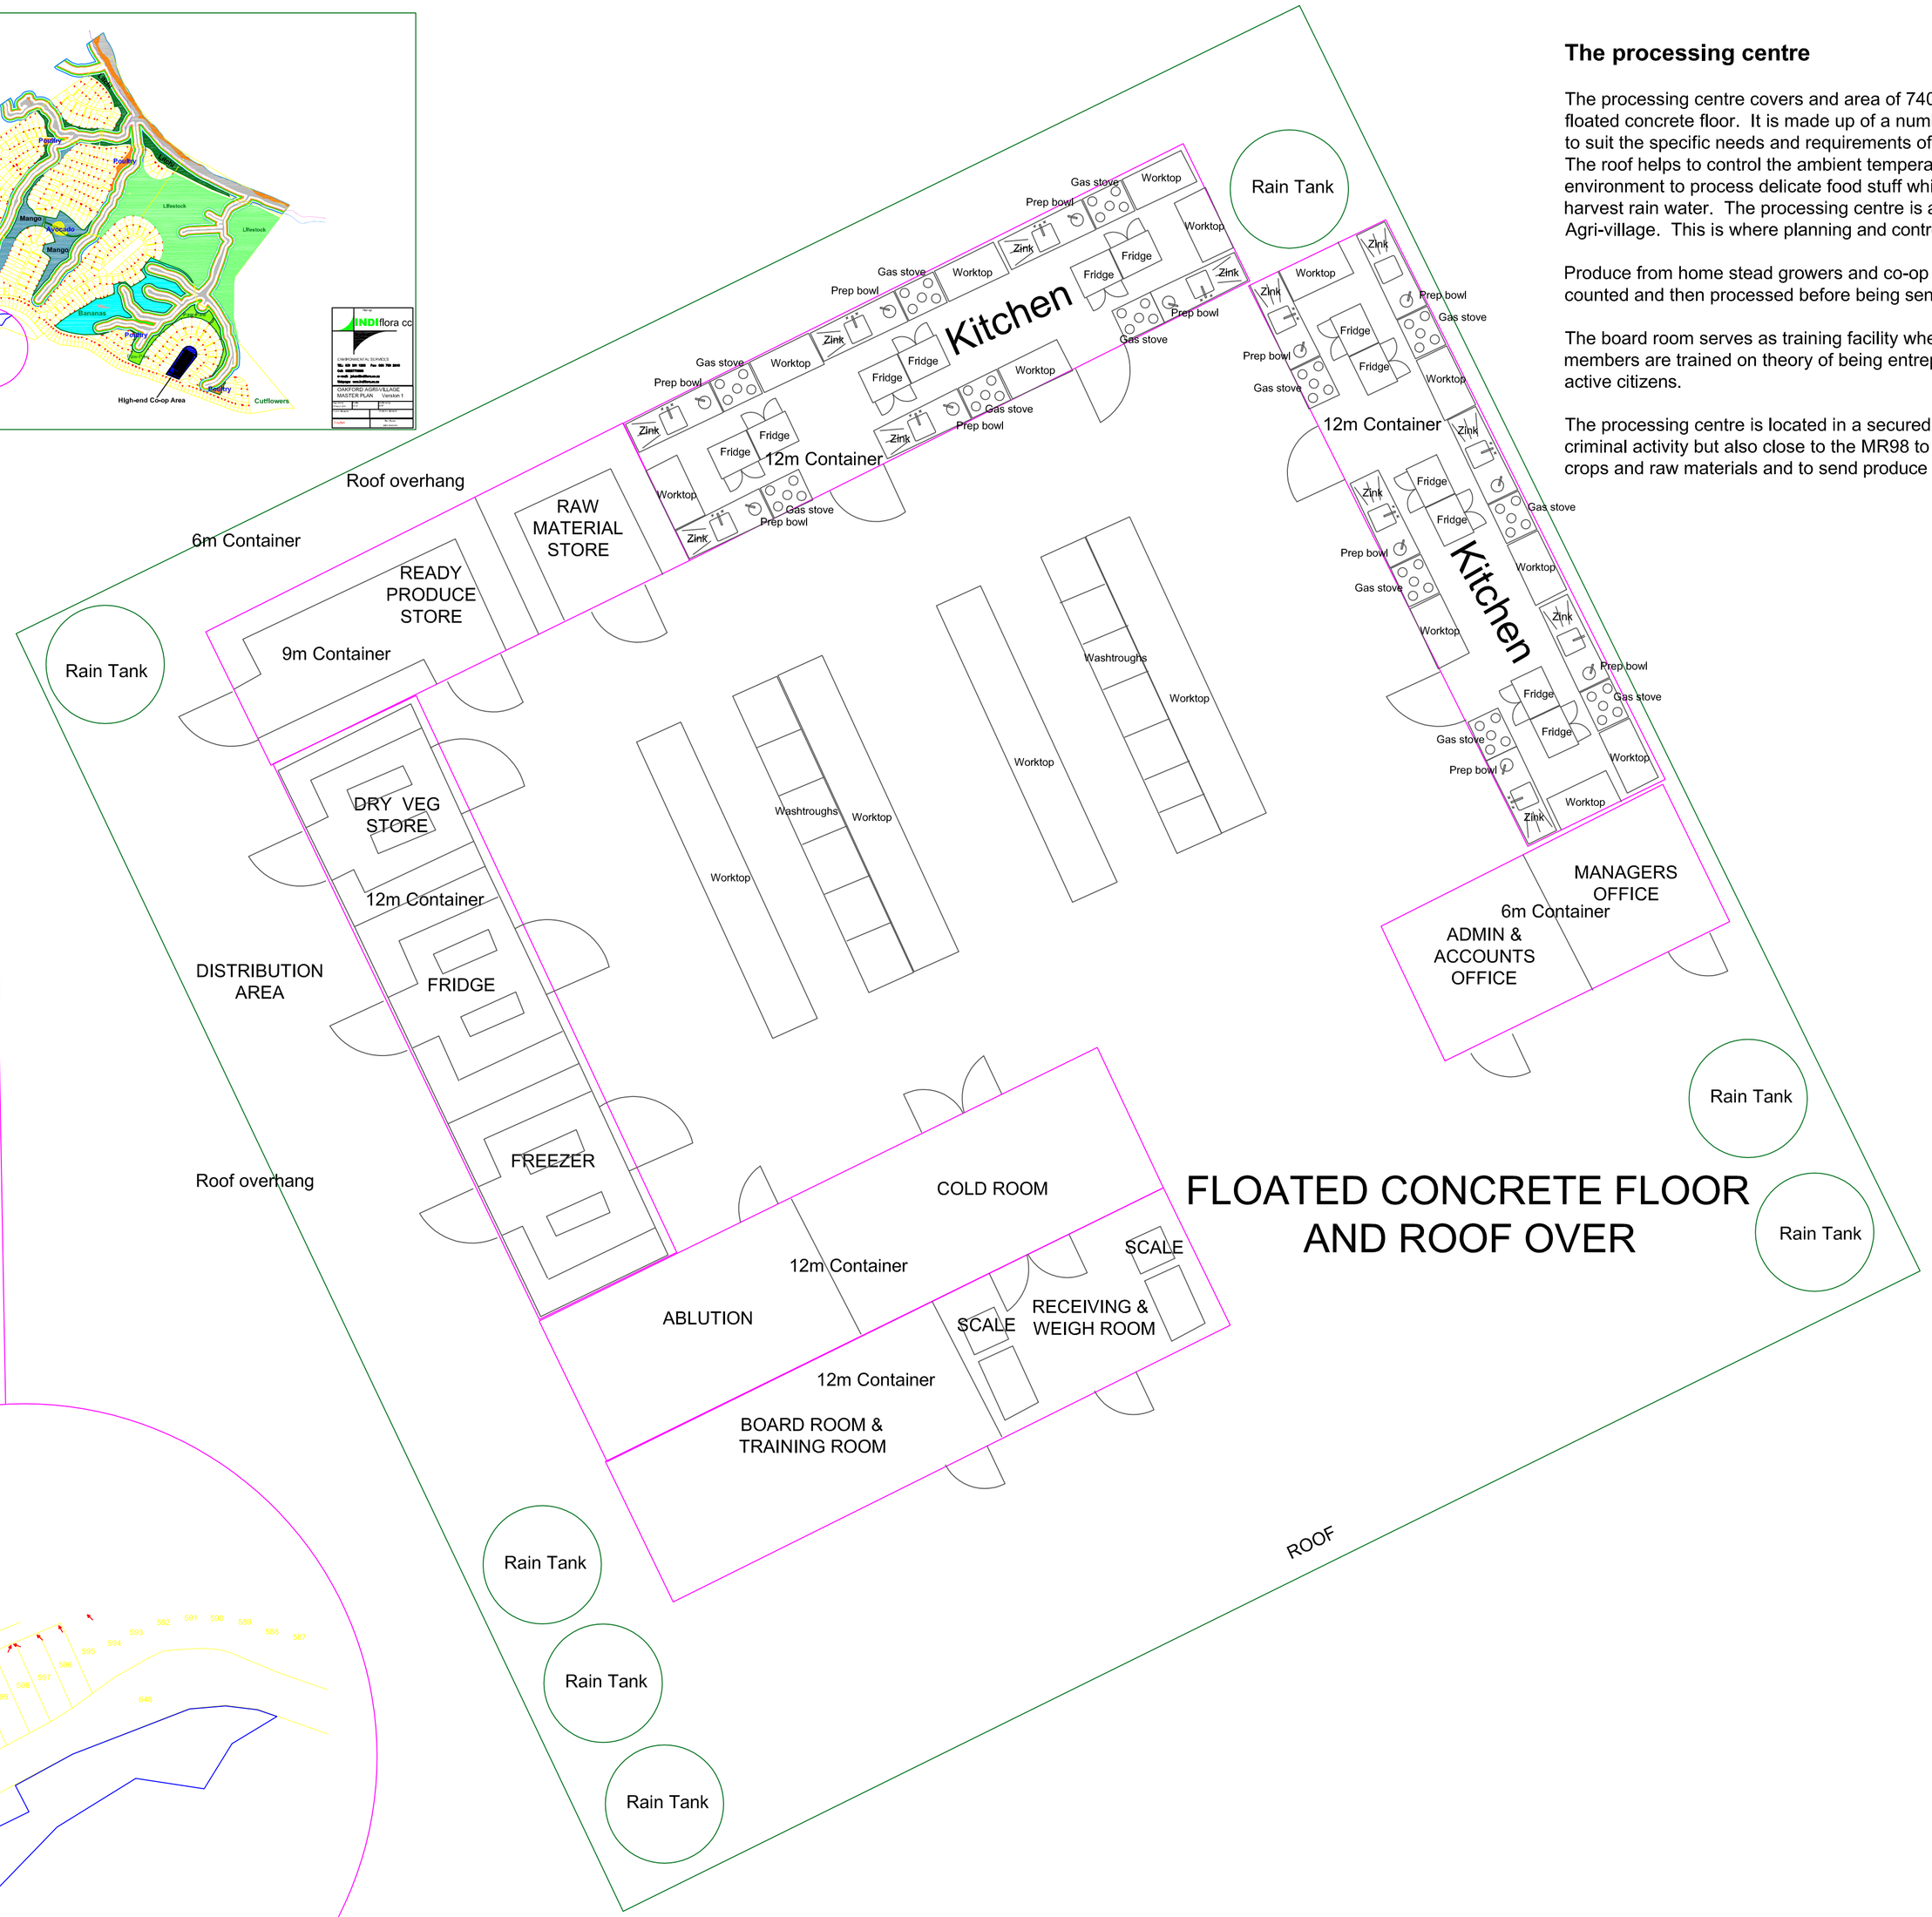

The processing centre

The processing centre covers and area of 740m sq. It is all under roof cover on a floated concrete floor. It is made up of a number of shipping containers amended to suit the specific needs and requirements of the centre as indicated by the plan. The roof helps to control the ambient temperature and to create a working environment to process delicate food stuff whilst also serves as a means to harvest rain water. The processing centre is also the business hub for the Agri-village. This is where planning and control takes place.

Produce from home stead growers and co-op memebrs are received, weighed or counted and then processed before being sent to the market.

The board room serves as training facility where home stead growers and co-op members are trained on theory of being entrepreneurs, farmers and economically active citizens.

The processing centre is located in a secured environment to limit possible criminal activity but also close to the MR98 to facilitate ease of access to receive crops and raw materials and to send produce to the market.

Plan by:
INDIflora cc
ENVIRONMENTAL SERVICES
TEL: 031 261 1265 Fax: 086 759 2840
Cell: 0825770898
e-mail: johan@indiflora.co.za
Webpage: www.indiflora.co.za

OAKFORD AGRI-VILLAGE
High-End Co-Op Processing Facility

Date drawn:	Scale:	Designed by:
23 March 2016	1:100	J.A.B
Owners signature:		Designers signature:

Copyright

Plan Number
IND/230320163